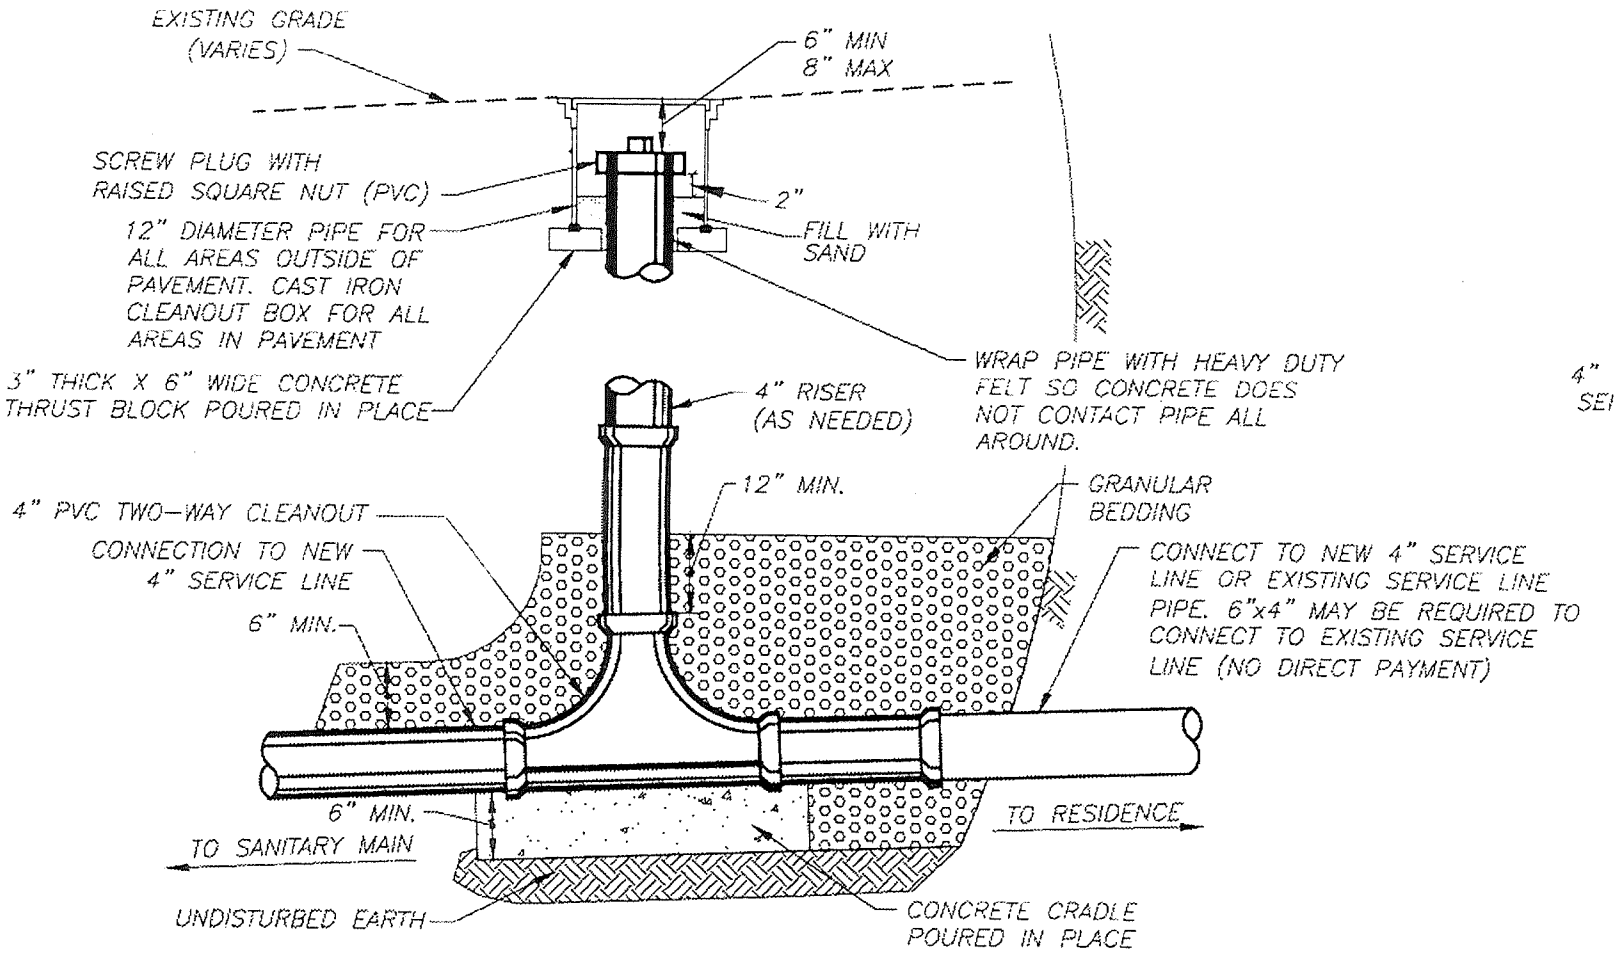

NOTES:

1. CAST IRON COVER SHALL READ "SEWER". CLEANOUT COVER SHALL BE NEENAH FOUNDRY R-6014# OR APPROVED EQUAL.
2. CLEANOUT COVER SHALL HAVE NEENAH FOUNDRY TYPE "E" COUNTERSUNK BOLTS OR APPROVED EQUAL.

TWO-WAY CLEANOUT INSTALLATION

N.T.S.